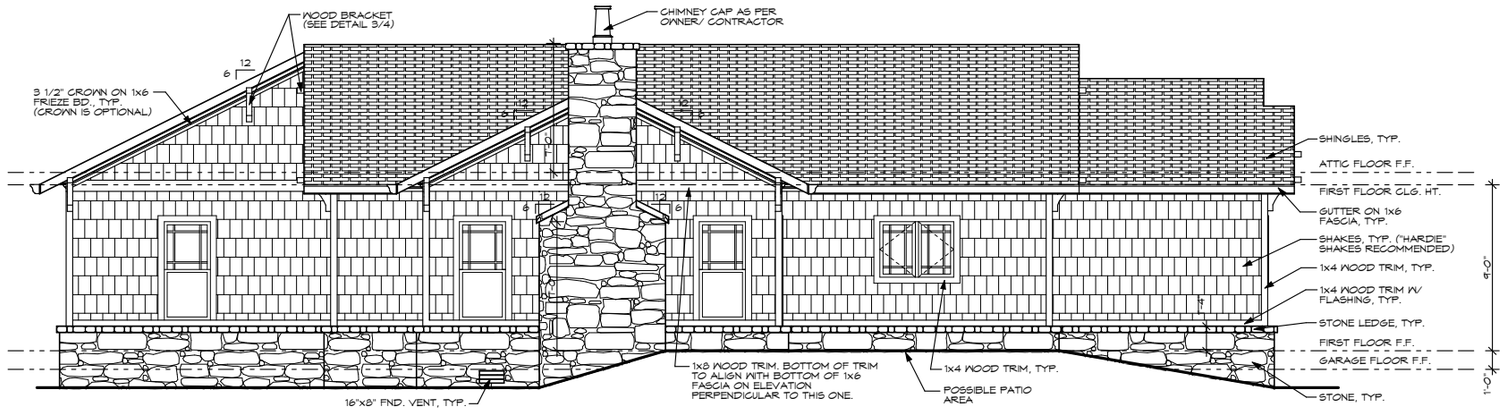

1/5 RIGHT SIDE ELEVATION

1/4" = 1'-0"

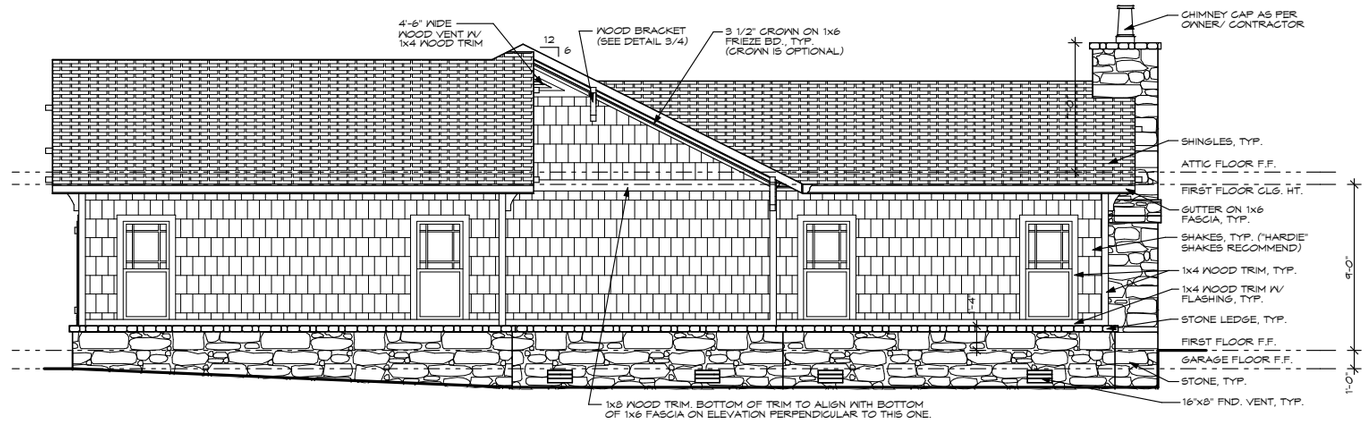

2/5 REAR ELEVATION

1/4" = 1'-0"

DO NOT USE THIS SET OF PLANS TO BUILD THE <name> RESIDENCE OR DO PRICING FOR THE <name> RESIDENCE UNLESS THERE IS A SIGNATURE AND DATE FROM <client name> AND BYRON HARTZLER AT THE BOTTOM RIGHT SECTION OF THIS PAGE.

NOT FOR CONSTRUCTION

PROJECT NAME:

RESIDENCE

KNOXVILLE, TN

COPYRIGHT © 2014 BY QWSOFTDRAW LLC. ALL RIGHTS RESERVED.

QWSoftDraw LLC™
211 N. SENECA RD., OAK RIDGE, TN. 37830
PH: (865) 425-0914
EMAIL: info@qwsoftdraw.com
www.qwsoftdraw.com

(CUSTOM HOME PLANS, PRE-DESIGNED HOME PLANS AND WEBSITE DESIGN.)

It is the intent of these documents to provide sufficient information to the experienced builder to construct the project shown. It is therefore his/her responsibility to verify accuracy and compliance with all the regulatory agencies prior to construction, and their requirements must take presidence over those shown. The contractor and/or client shall verify all conditions, dimensions, details and specifications and be responsible for the same.

JOB NO.: 09-105

DATE: 7/30/09

DRAWN BY: BPH

REVISION DATES:

REAR/RIGHT ELEVATIONS

PAGE:

5

OF 8